PHENOLIC
FLOOR ANCHORED / OVERHEAD BRACED PILASTER MOUNTING DETAIL
6.5

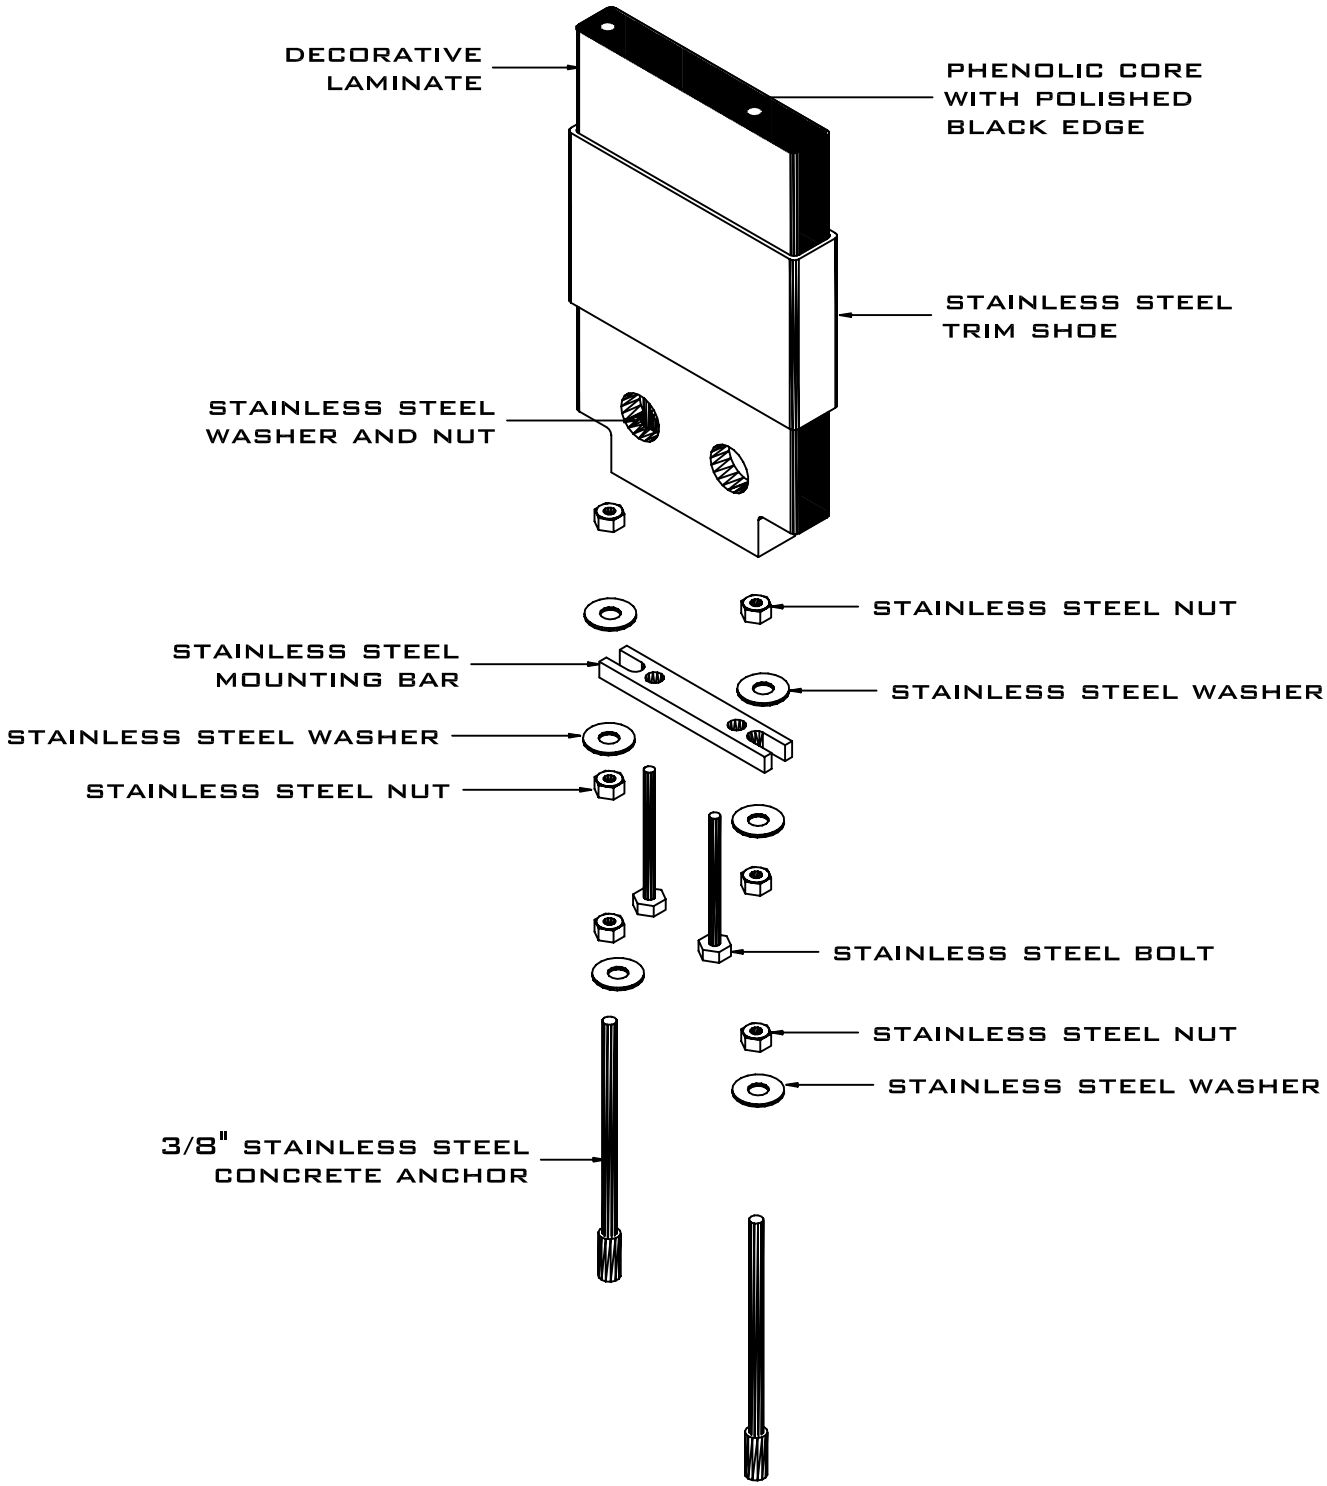

Accurate
Accurate Partitions Corp.

PHENOLIC
FLOOR ANCHORED / OVERHEAD BRACED
NOT TO SCALE